



# DC CONVERSION ORDER NOS:

- 1)ALN.SR.122/2011-12 DATED:23/09/2011.
- 2)ALN.SR.(SHI) SAKALA.4/2012-13 DATED:21/12/2012.
- 3)ALN.SR.394/2011-12 DATED:22/03/2012.
- 4)ALN.SR.221/2011-12 DATED:23/09/2011.
- 5)ALN.SR.219/2011-12 DATED:25/08/2012.
- 6)ALN.SR.123/2011-12 DATED:23/09/2011.
- 7)ALN.SR.404/2011-12 DATED:10/08/2012.
- 8)ALN.SR.436/2011-12 DATED:22/03/2012.
- 9)ALN.SR.399/2011-12 DATED:11/09/2012.
- 10)ALN.SR.396/2011-12 DATED:31/05/2012.
- 11)ALN.SR.407/2011-12 DATED:31/05/2012.
- 12)ALN.SR.(SHI)SAKALA.265/2012-13 DATED:21/12/2012.
- 13)ALN.SR.24/2011-12 DATED:23/09/2011.
- 14)ALN.SR.228/2011-12 DATED:23/09/2011.
- 15)ALN.SR.398/2011-12 DATED:31/05/2012.
- 16)ALN.SR.408/2011-12 DATED:31/05/2012.
- 17)ALN.SR.155/2011-12 DATED:10/07/2012.
- 18)ALN.SR.397/2011-12 DATED:31/05/2012.
- 19)ALN.SR.(SHI)SAKALA.205/2012-13 DATED:21/12/2012.
- 20)ALN.SR.(SHI)SAKALA.206/2012-13 DATED:21/12/2012.
- 21)ALN.SR.400/2011-12 DATED:16/08/2012.
- 22)ALN.SR.409/2011-12 DATED:28/04/2012.
- 23)ALN.SR.406/2011-12 DATED:31/08/2012.

TOTAL EXTENT : 5.83 ha (14Acres - 17Guntas)

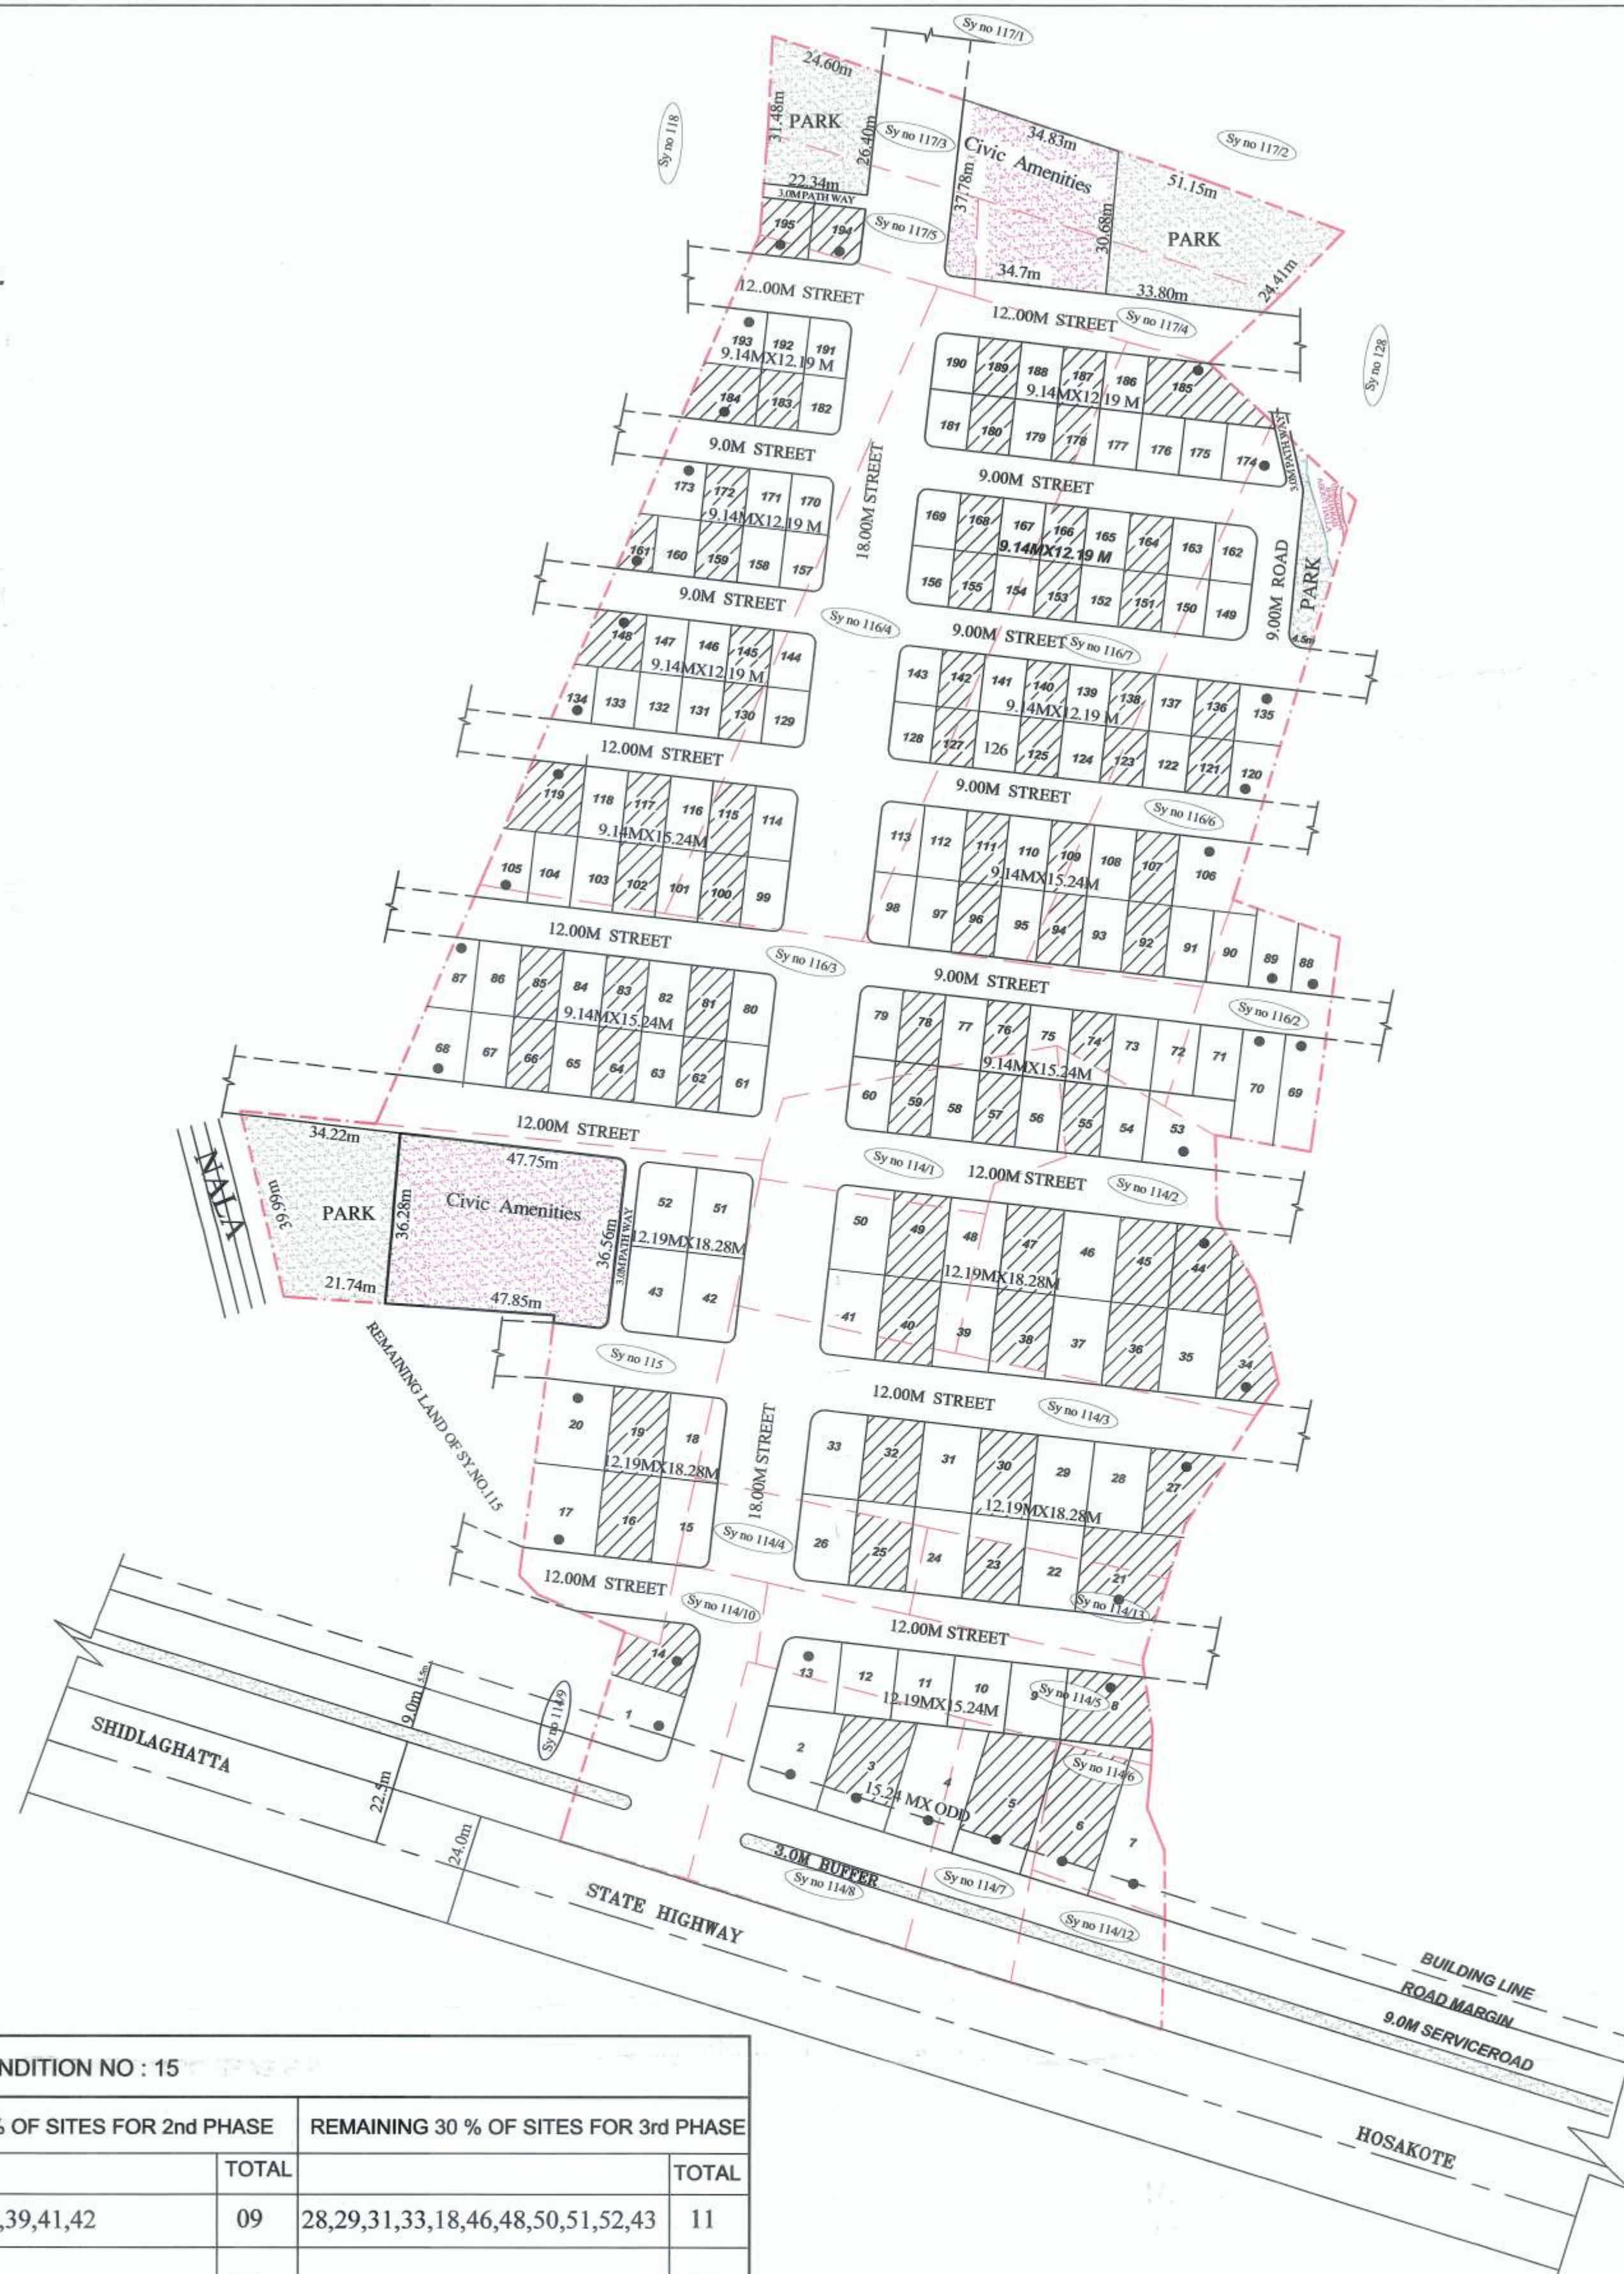

RELEASE OF SITES AS PER CONDITION NO : 15						
Site Dimension	40 % OF SITES TO BE RELEASED	TOTAL	REMAINING 30 % OF SITES FOR 2nd PHASE	TOTAL	REMAINING 30 % OF SITES FOR 3rd PHASE	TOTAL
12.19 X 18.29 m	16,19,23,25,30,32,36,38,40,45,47,49	12	22,24,26,15,35,37,39,41,42	09	28,29,31,33,18,46,48,50,51,52,43	11
12.19 X 15.24 m	12,9	02	10	01	11	01
9.14 X 15.24 m	55,57,59,62,64,66,74,76,78,81,83,85,92,94,96,100,102	22	54,56,58,60,61,63,65,67,90,91,93,95,97,98,99,101,103	17	71,72,73,75,77,79,80,82,84,86,108,110,112,113,114,116,118,,104	18
9.14 X 12.19 m	121,123,125,127,130,132,136,138,140,142,145,147,151,153,155,159,164,166,168,172,178,180,183,187,189	25	122,124,126,128,129,131,133,149,150,152,154,156,157,158,160,175,176,177,179	19	137,139,141,143,144,146,162,163,165,167,169,170,171,181,182,186,188,190,191,,192	20
Odd (●)	14,3,5,6,8,21,27,34,185,194,195,184,161,148,119	15	1,2,4,7,13,53,70,69,88,89,106	11	120,135,174,193,173,134,105,87,20,17,44,68	12
TOTAL		76		57		62

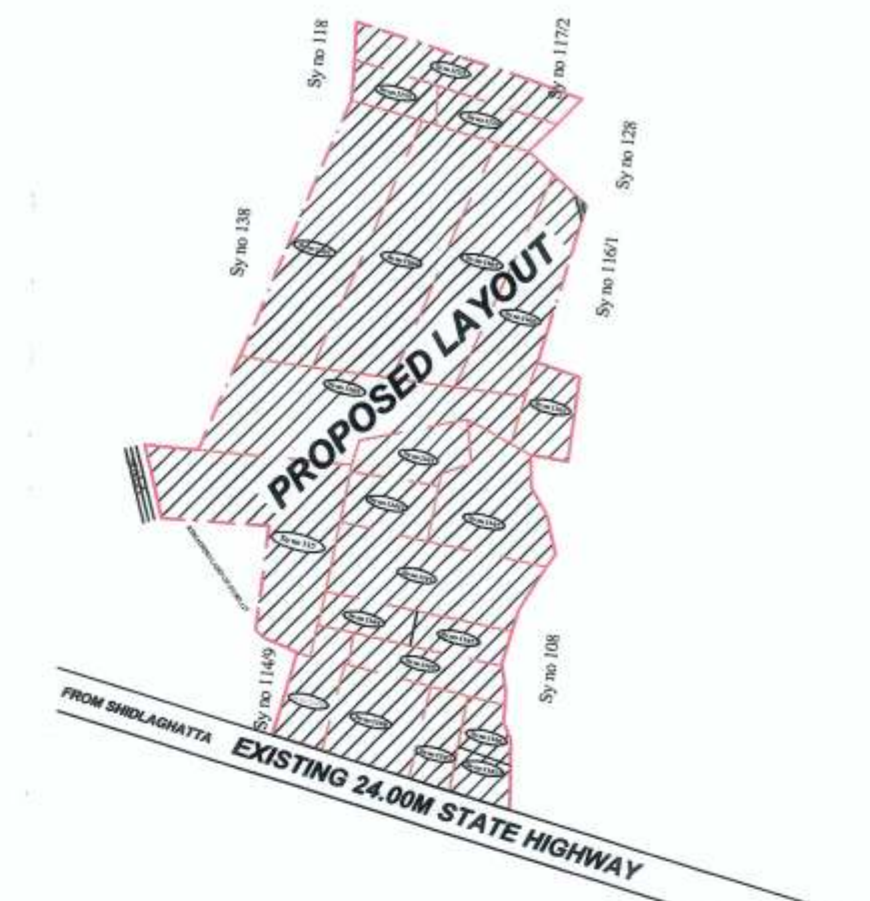

PROPOSED LAND  
KEY PLAN  
NOT TO SCALE

## LAND USE ANALYSIS

Sl. No.	Land Use	Area sq m	%
1.	Residential	31055.05	53.21
2.	Park & Open Space	2940.51	05.04
3.	Civic Amenities	2925.48	5.02
4.	Roads & Street	21449.17	36.73
	Total	58370.21	100.00

TOTAL EXTENT : 5.83 ha (14 Acres - 17 Guntas)  
"KARAB" (0Acres - 1.5 Guntas)

## SITE DETAILS

Sl. No.	Site Dimension.....mt	No.
1.	12.19 X 18.29 m	32
2.	12.19 X 15.24 m	04
3.	9.14 X 15.24 m	57
4.	9.14 X 12.19 m	64
5.	Odd (●)	38
	Total	195

## INDEX

Layout Boundary



GOVERNMENT OF KARNATAKA  
DEPARTMENT OF TOWN & COUNTRY PLANNING  
OFFICE OF THE JOINT DIRECTOR OF TOWN & COUNTRY PLANNING,  
BANGALORE DIVISION, M.S BUILDING BANGALORE

Assistant Director  
Town & Country Planning  
K.Nayak  
Joint Director  
Town & Country Planning  
Date : January 2013

Dwg. Title  
PROPOSED RESIDENTIAL LAYOUT AT Sy No:114/1,114/2,114/3,114/4,114/5,114/6,114/7,114/8,114/10,114/11,114/12,115,114/13,116/2,116/3,116/4,116/5,116/6,116/7,117/3,117/4,117/5  
BODHAGOOR VILLAGE, SHIDLAGHATTA TALUK.  
TOTAL EXTENT :5.83 ha (14A -17G)  
IN FAVOUR OF Sri. H. SURESH S/o HUNUMANTAPA NORTH EAST PROPERTIES.  
Scale : 1:1000  
Drg.No:Chikkaballapura/ /